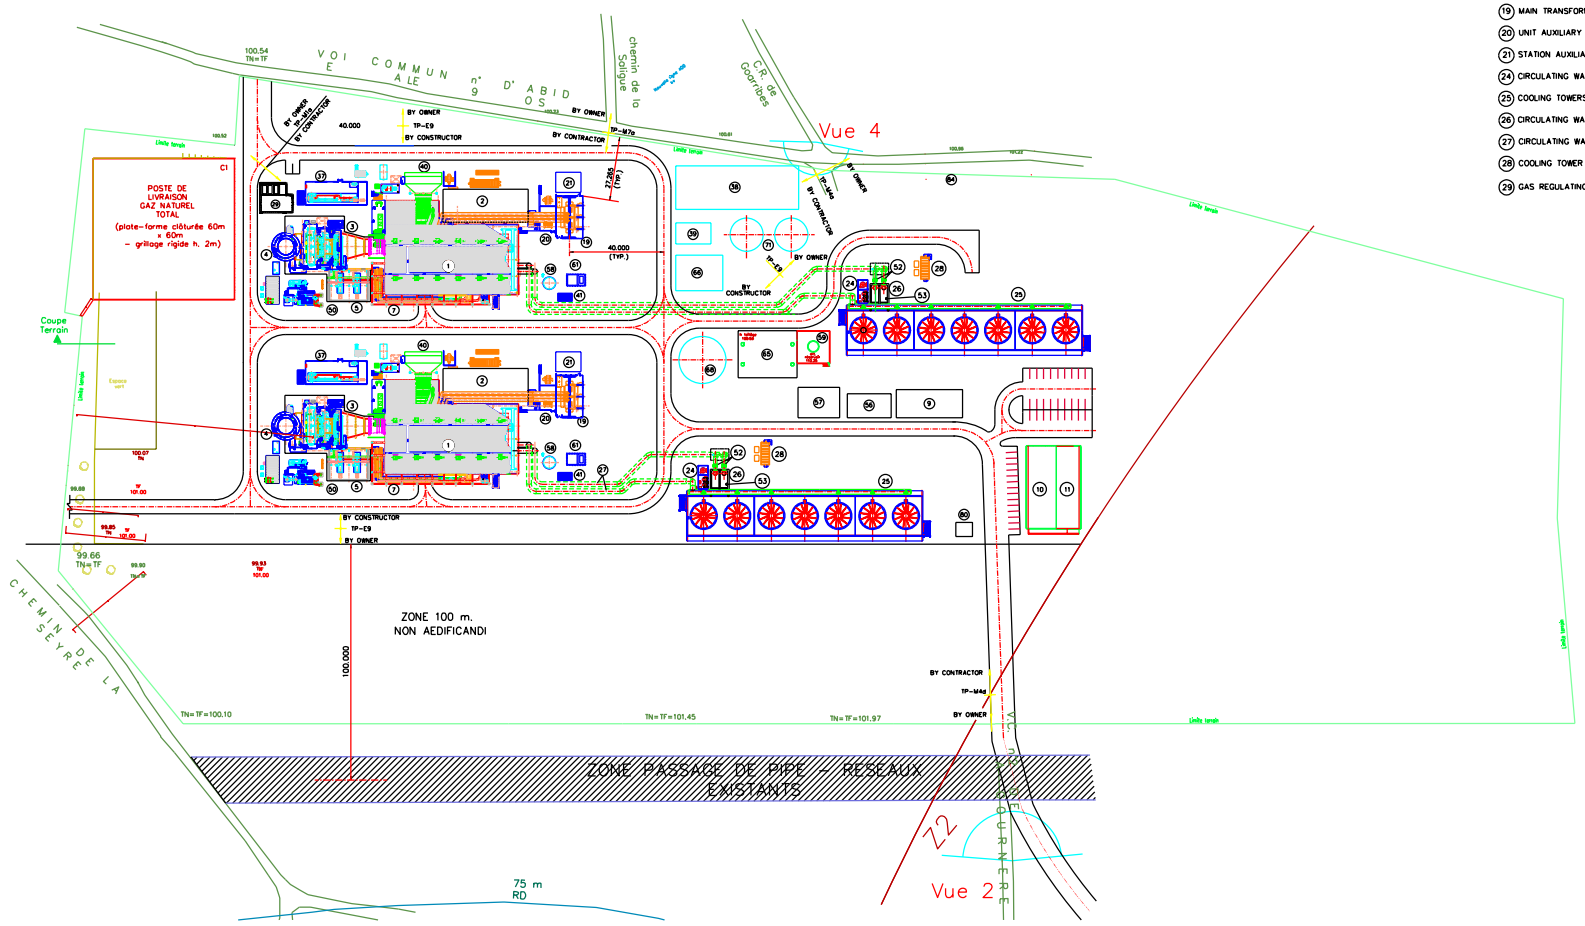


7 MAIN PIPE RACK
9 WAREHOUSE AND WORKSHOP BUILDING
10 ADMINISTRATION AND OFFICE BUILDING
11 CONTROL BUILDING
19 MAIN TRANSFORMER
20 UNIT AUXILIARY TRANSFORMER
21 STATION AUXILIARY TRANSF. (OPTIONAL)
24 CIRCULATING WATER TREATMENT
25 COOLING TOWERS
26 CIRCULATING WATER PUMP HOUSE
27 CIRCULATING WATER PIPES
28 COOLING TOWER ELEC. & AUX. SERV. BUIL.
29 GAS REGULATING STATION
50 AUXILIARY STEAM BOILER AREA
52 CIRCULATING WATER PUMPS
53 OPEN CIRCUIT EMERGENCY WATER PUMP
56 INERT INDUSTRIAL WASTES BUILDING
57 HAZARDOUS, OIL AND INDUSTRIAL WASTES BUILDING
59 NEUTRALIZATION POND
61 TRANSFORMER AREA OIL PIT AND OIL SEPARATOR
65 WATER TREATMENT BUILDING AND LABORATORY
66 FIRE PROTECTION AND GENERAL SERV. PUMP HOUSE
68 DEMINERALIZED WATER TANK
71 CLARIFIED AND FIRE PROTECTION WATER TANK(S)
80 ACCESS CONTROL BUILDING
82 PARKING LOT
84 PERIMETRAL FENCE, COMBINED CYCLE PLANT

TP-M1a: FUEL GAS FOR GT
TP-M4a: RAW WATER CONNECTION
TP-M4d: POTABLE WATER
TP-M7a: AQUEOUS EFFLUENTS
TP-E9 : ELECTRICAL SUPPLY FOR ERECTION PHASE

| Rev. | Descripción/Objeto de la edición | Data/Fecha | Prep./Realizo | Ver1./Compr. | Ok/G.Cotiza | Aprr./G.Proy. |
|---|---|---|---|---|---|---|
| I | INCLUDING G.E. COMMENTS | 16-04-08 | F.A.M. | | | J.B.A. |
| H | UPDATED | 11-04-08 | V.C.S. | | | J.B.A. |
| G | FOR NOISE STUDY | 26-03-08 | F.A.M. | | | AGC |
| F | UPDATED | 22-01-08 | F.A.M. | | | AGC |
| E | UPDATED | 08-01-08 | F.A.M. | | | AGC |
| D | REVISED AFTER SITE VISIT (EARLY DECEMBER) | 21-12-07 | F.A.M. | | | D.G.P. |
| C | REVISED AFTER SITE VISIT (EARLY DECEMBER) | 14-12-07 | F.A.M. | | | D.G.P. |
| B | INCLUDING COBRA COMMENTS | 30-11-07 | D.T.R. | | | D.G.P. |
| A | FOR G.E. & COBRA COMMENTS | 15-11-07 | F.A.M. | | | D.G.P. |

CLIENT/CLIENTE:
ENDESA FRANCE

MAIN CONTRACTOR:
G.E.-COBRA-INITEC

INITEC Energía

JOB DESCRIPTION/PROYECTO:
C.C. PP LACQ

TITLE/TÍTULO:
PLOT PLAN

Scale: 1/750 — Job number/Nº Proyecto: M328/10 — Unit/Unidad: — Subunit/Subunidad: 1 — Discipline/Disciplina: — Total Pag.: — Doc. Order/Orden Doc.: — Doc. nº: — Sheet number/Nº página: 1 — Total Sheets/Total páginas: 1 — Frag.: — Rev.: I

Size: A1 — Project/Proyecto: LAC 10 — VMDFIEM001

ESTE PLANO ES PROPIEDAD DE INITEC PROHIBIDA SU REPRODUCCION