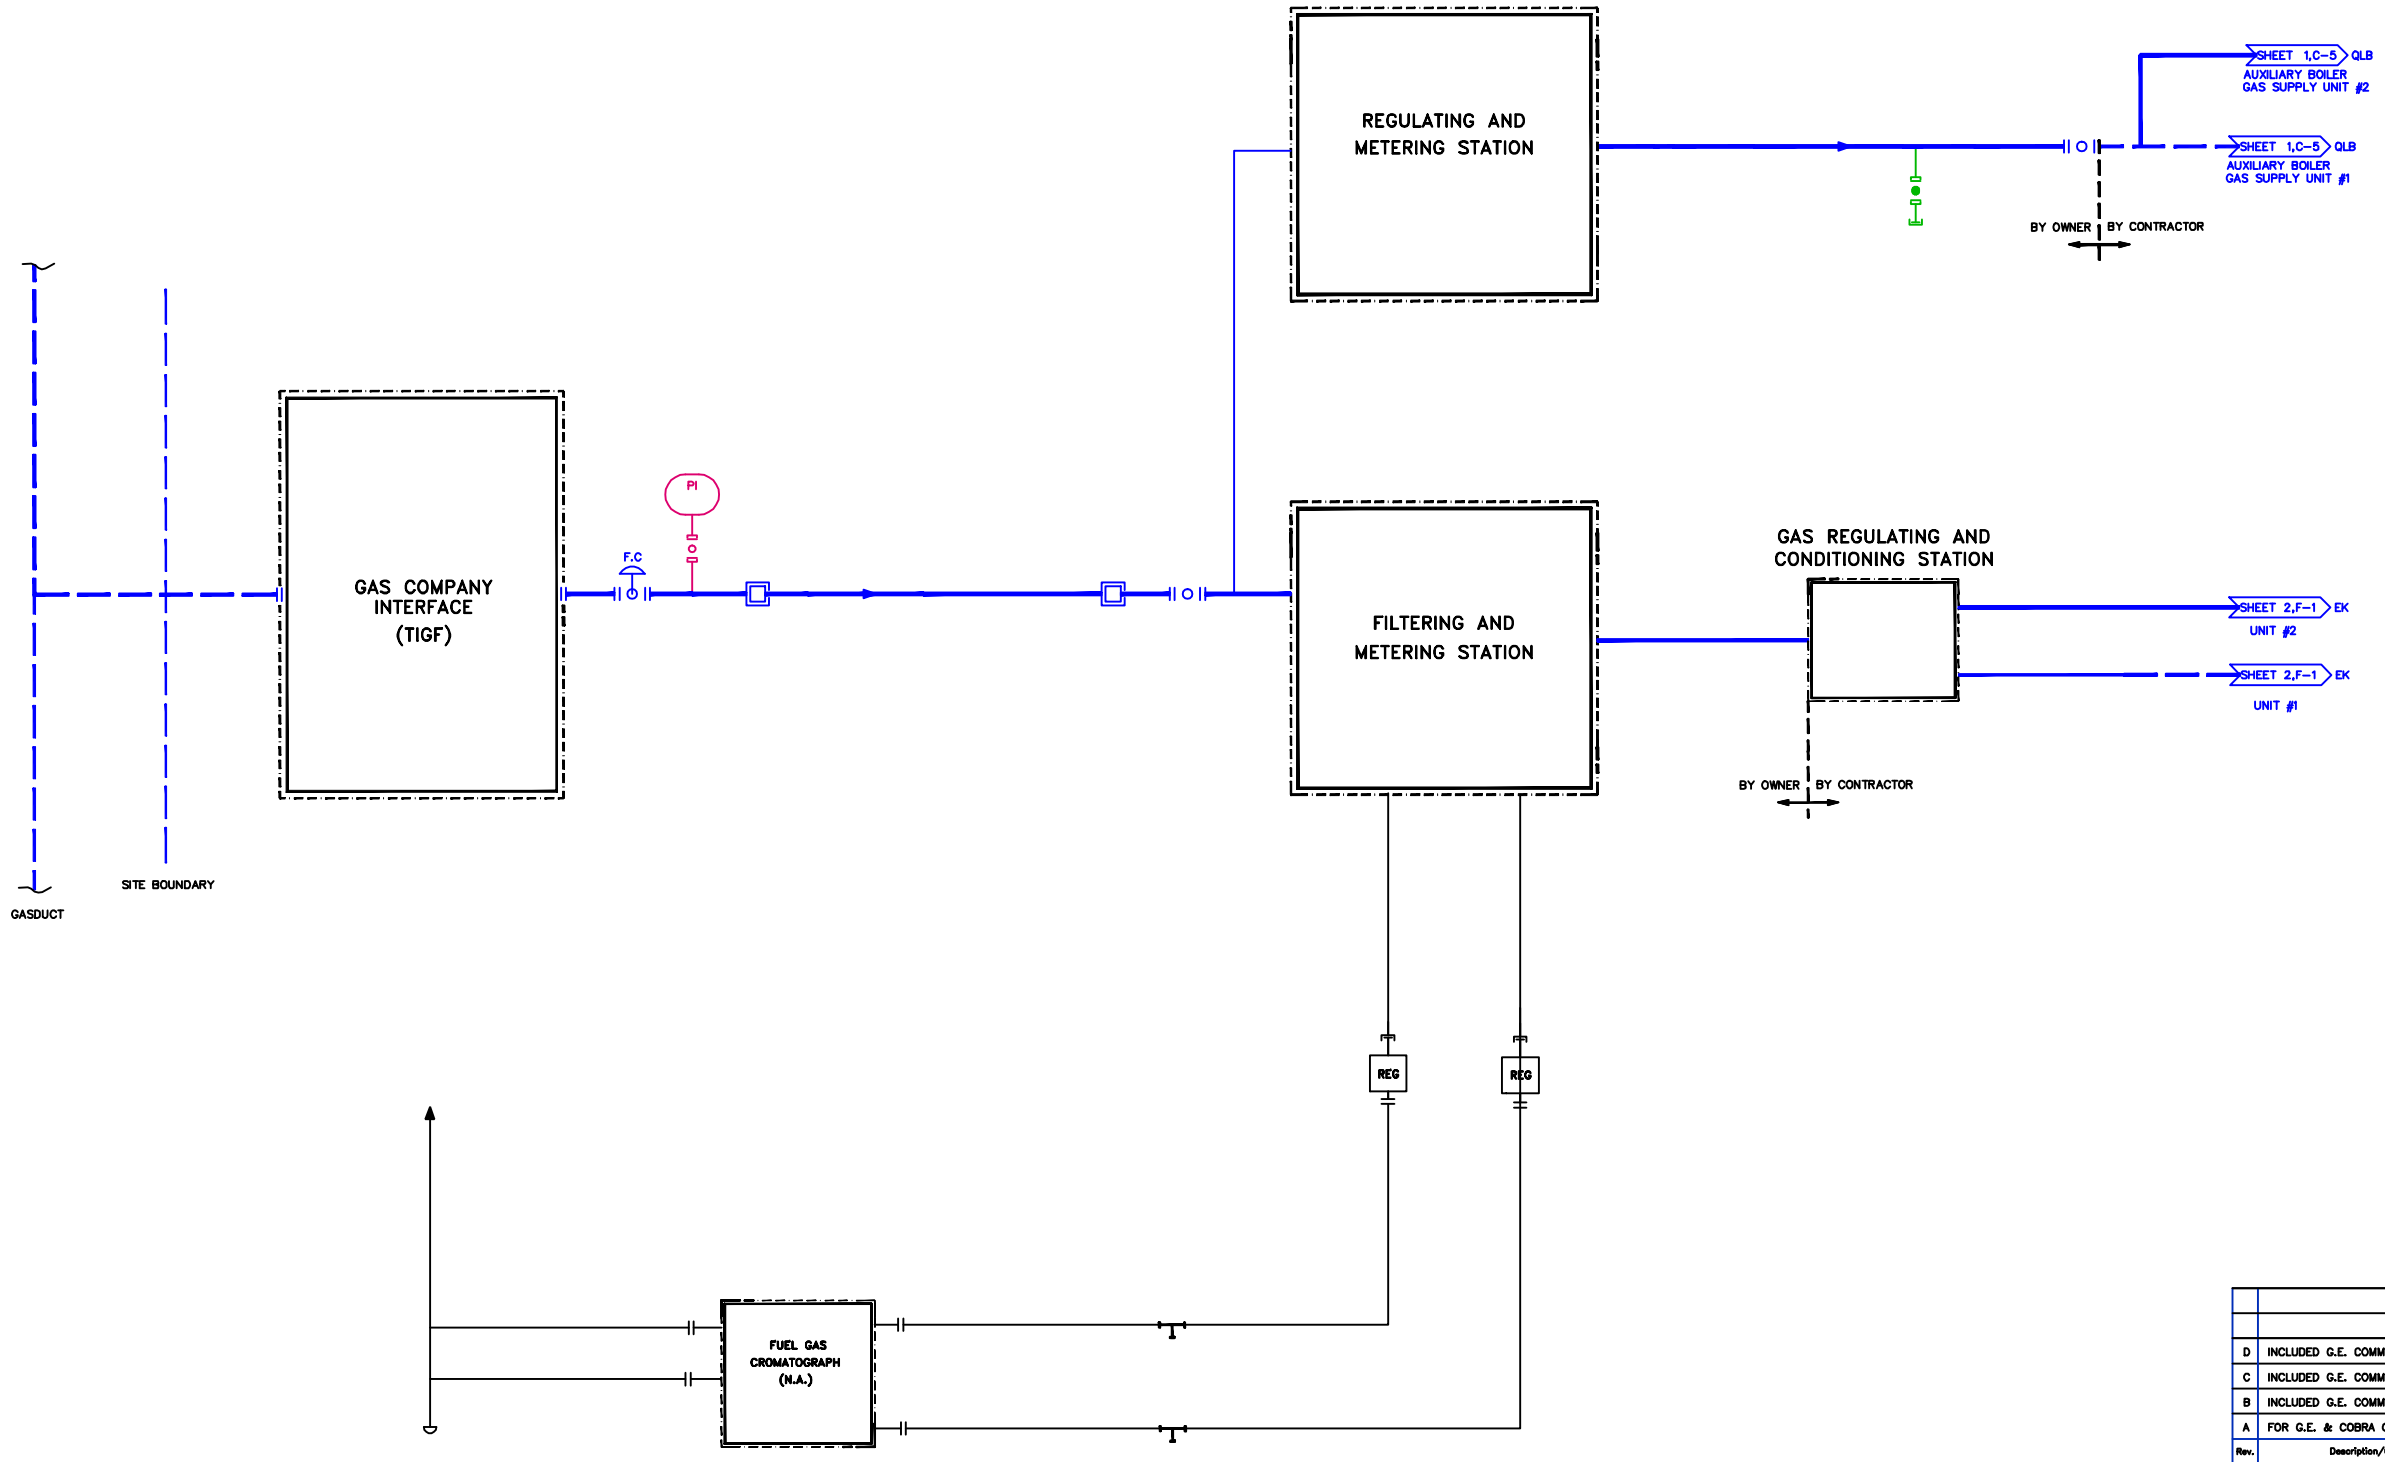

VALID FOR BID ONLY

This drawing is prepared for conceptual design. The design may be changed during the detailed design stage.

Rev.	Description/Objeto de la edición	Date/Fecha	Prep./Realiza	Verif./Compr.	QA/G.Calidad	Appr./D.Proy.
D	INCLUDED G.E. COMMENTS	24-04-08	F.A.M.			J.B.A.
C	INCLUDED G.E. COMMENTS	18-04-08	F.A.M.			J.B.A.
B	INCLUDED G.E. COMMENTS	24-01-08	J.P.C.			A.G.G.
A	FOR G.E. & COBRA COMMENTS	23-11-07	F.A.M.			D.G.P.

CLIENT/CLIENTE: ENDESA FRANCE

MAIN CONTRACTOR: G.E.-COBRA-INITEC

INITEC Energía

JOB DESCRIPTION/PROYECTO: C.C. PP LACQ

TITLE/TITULO: FUEL GAS SYSTEM P&ID

Scale	Job number/ nº Proyecto	Unit/ Unidad	System/ Sistema	Disc./Disciplina	Doc./Documento	Type/Tipo	Doc. Orig./ Ent. Emisora	Doc. nº	Sheet Number nº página	Free
	M328/10								1	
Size	Project/Proyecto								Total Sheets/ nº páginas	Rev.
DIN A1	LAC	1 0	E K	M	D	D	I E M	0 0 1	3	D

ESTE PLANO ES PROPIEDAD DE INITEC PROHIBIDA SU REPRODUCCION