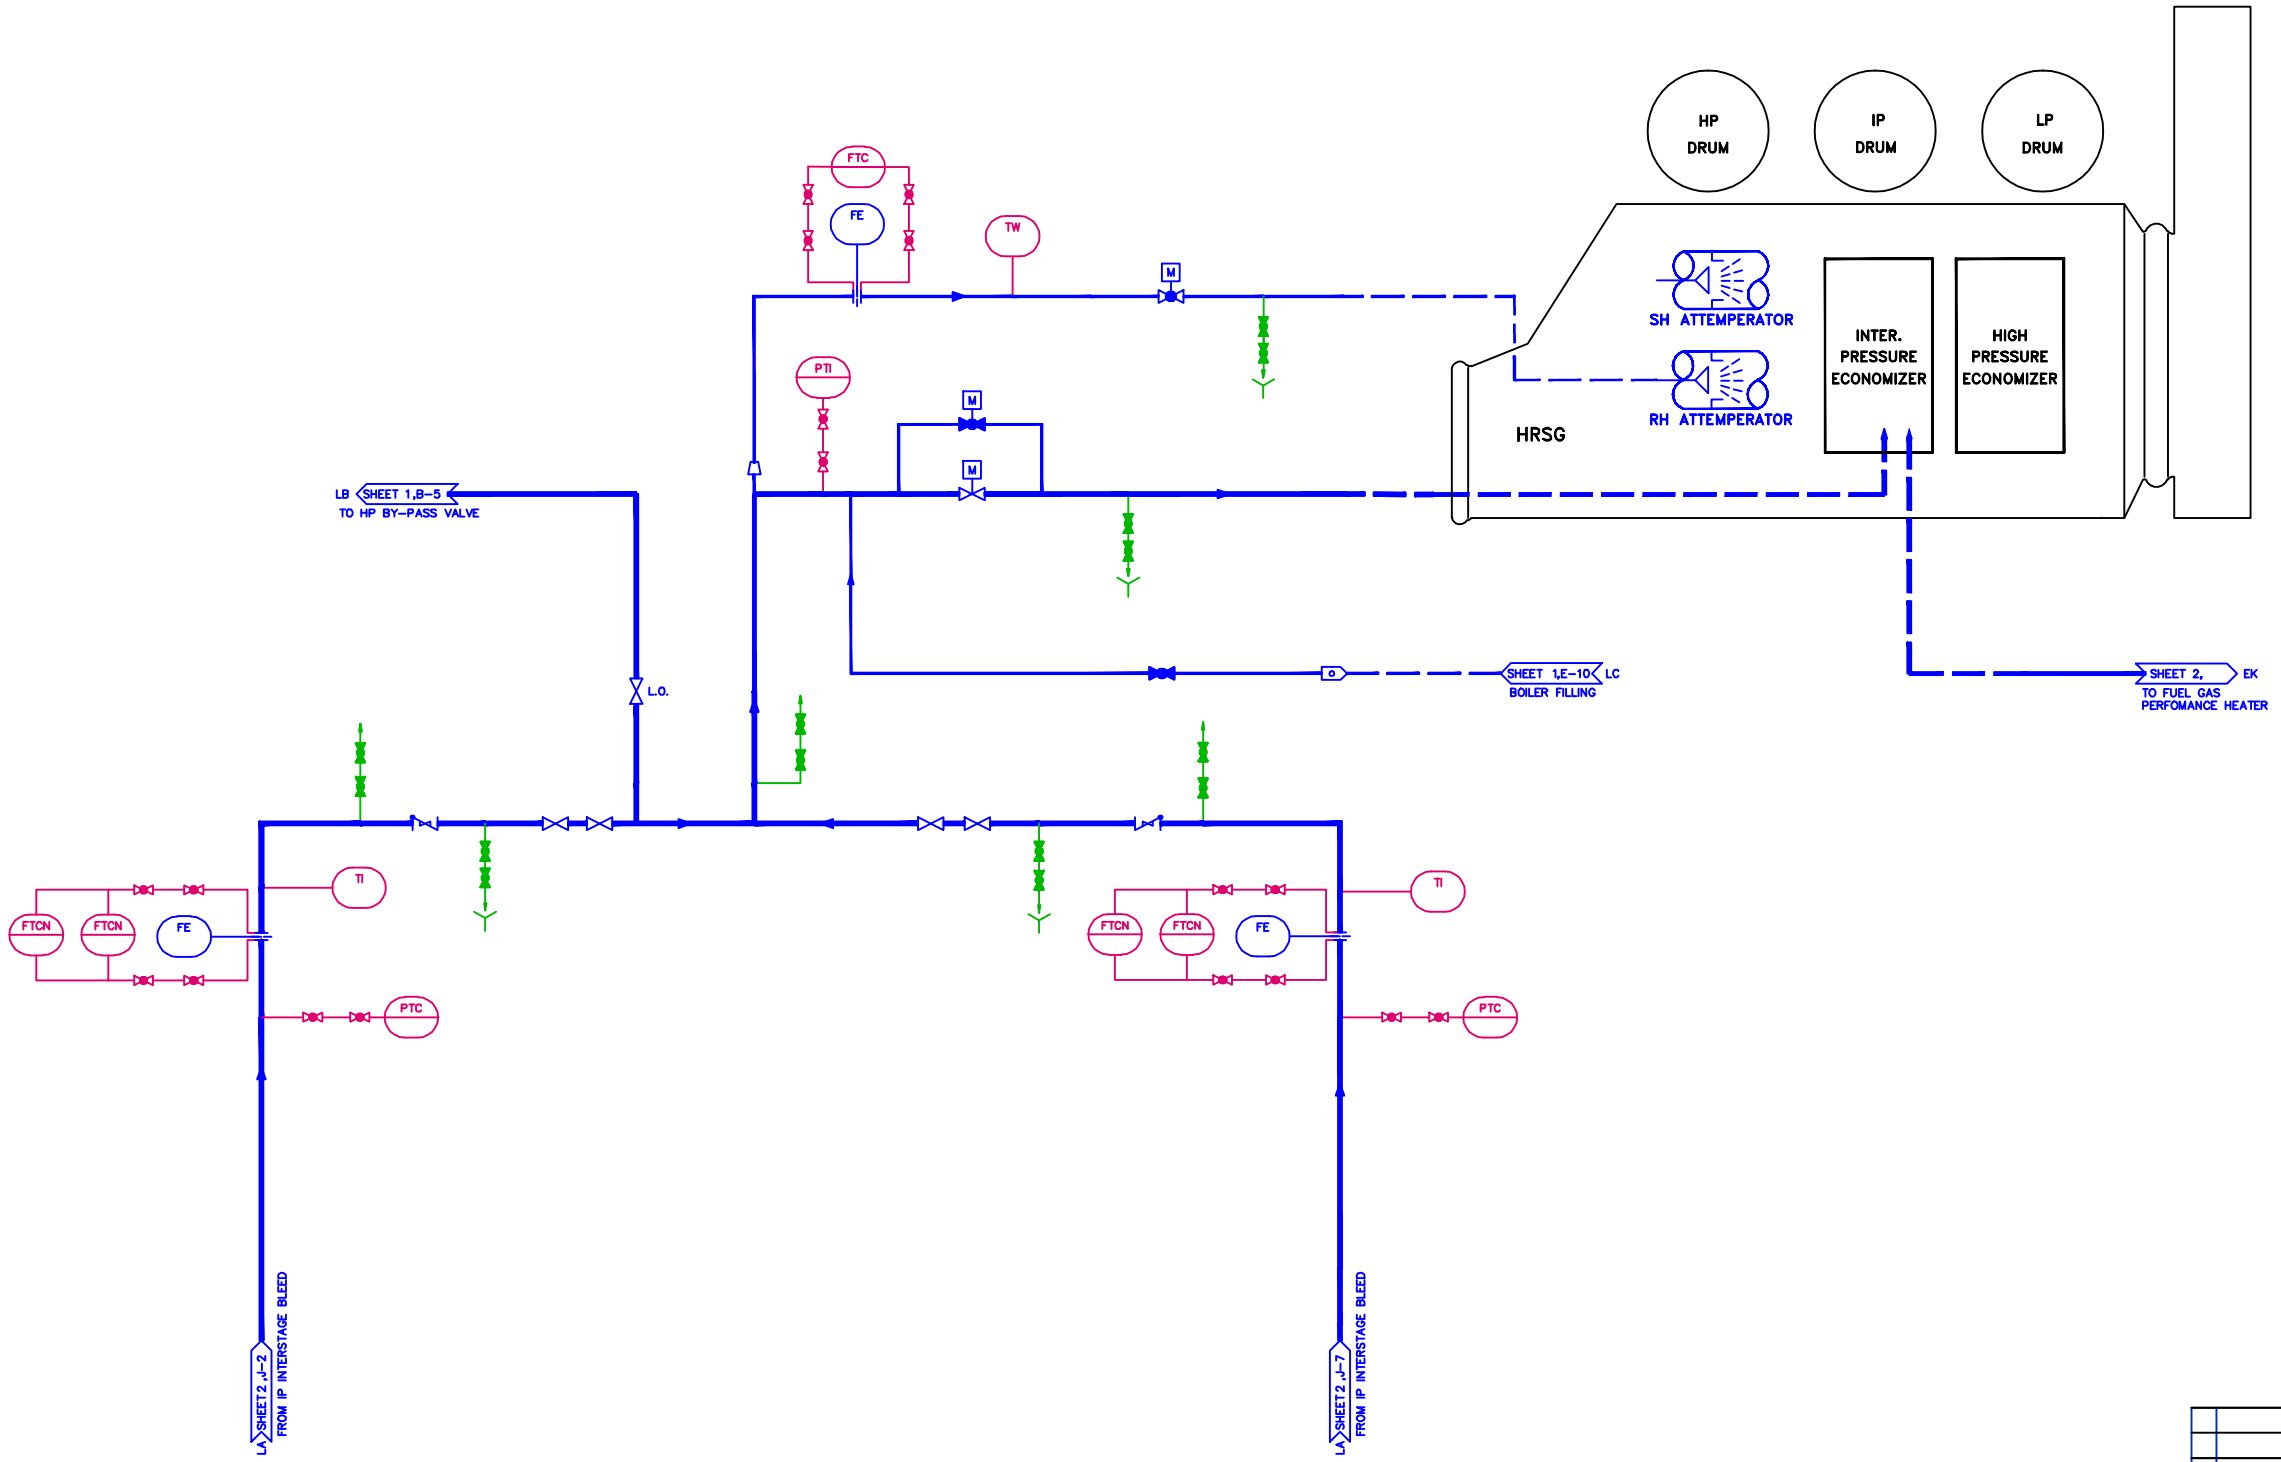

VALID FOR BID ONLY

This drawing is prepared for conceptual design. The design may be changed during the detailed design stage.

Rev.	Description/Objeto de la edición	Date/Fecha	Prep./Realizo	Verif./Compr.	QA/C.Calidad	Appr./D.Proy.
B	UPDATED	14-04-08	F.A.M.			J.B.A.
A	FOR G.E. & COBRA COMMENTS	23-11-07	F.A.M.			D.G.P.

CLIENT/CLIENTE:

ENDESA FRANCE

MAIN CONTRACTOR:

G.E.-COBRA-INITEC

INITEC Energía

JOB DESCRIPTION/PROYECTO:

C.C. PP LUCY

TITLE/TITULO:

IP FEEDWATER SYSTEM P&ID

Scale	Job number/ nº Proyecto	Unit/ Unidad	System/ Sistema	Disc./Disciplina	Doc./Documento	Type/Tipo	Doc. Orig./ Ent. Emisora	Doc. nº	Sheet Number nº página	Free
	M328/10								1	
Size	Project/Proyecto								Total Sheets/ nº páginas	Rev.
DIN A1	LUC	19	LA	M	D	D	I E M	0 0 1	2	B

ESTE PLANO ES PROPIEDAD DE INITEC PROHIBIDA SU REPRODUCCION