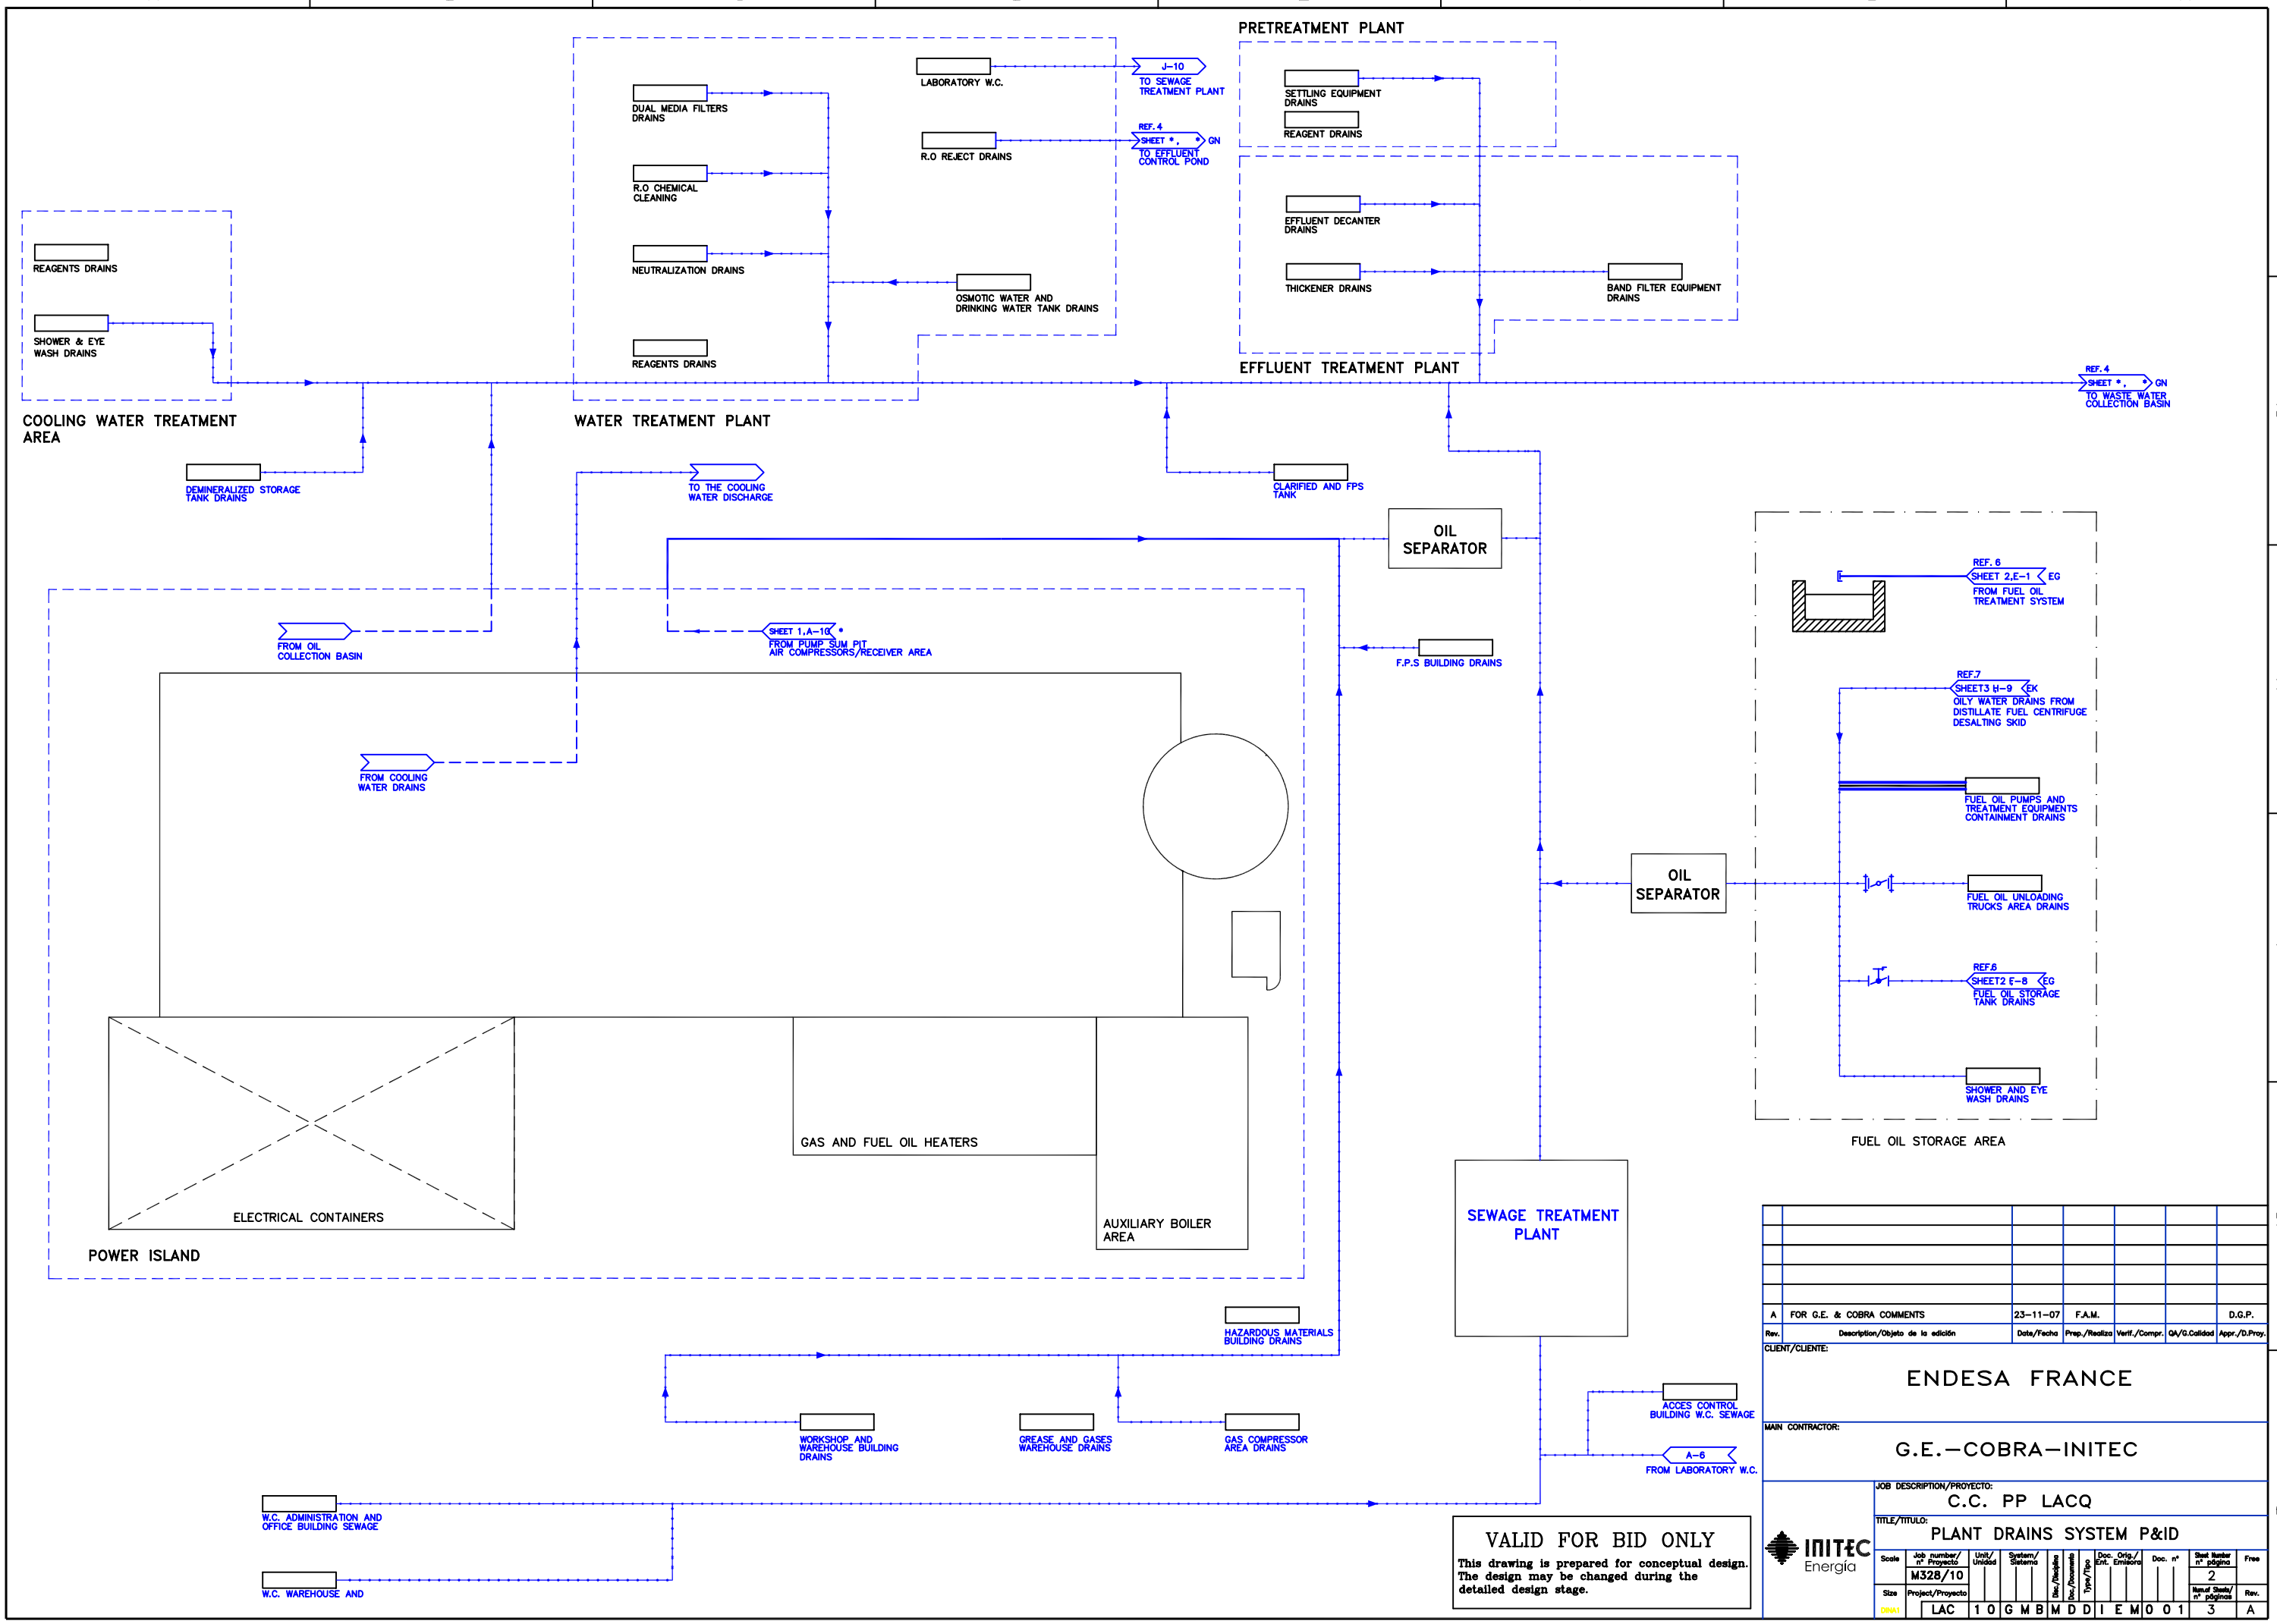
PRETREATMENT PLANT
LABORATORY W.C.
J-10
TO SEWAGE TREATMENT PLANT
DUAL MEDIA FILTERS DRAINS
R.O REJECT DRAINS
REF. 4
SHEET *, * GN
TO EFFLUENT CONTROL POND
SETTLING EQUIPMENT DRAINS
REAGENT DRAINS
R.O CHEMICAL CLEANING
EFFLUENT DECANTER DRAINS
NEUTRALIZATION DRAINS
THICKENER DRAINS
BAND FILTER EQUIPMENT DRAINS
OSMOTIC WATER AND DRINKING WATER TANK DRAINS
REAGENTS DRAINS
REAGENTS DRAINS
SHOWER & EYE WASH DRAINS
EFFLUENT TREATMENT PLANT
REF. 4
SHEET *, * GN
TO WASTE WATER COLLECTION BASIN
COOLING WATER TREATMENT AREA
WATER TREATMENT PLANT
DEMINERALIZED STORAGE TANK DRAINS
TO THE COOLING WATER DISCHARGE
CLARIFIED AND FPS TANK
OIL SEPARATOR
REF. 6
SHEET 2,E-1 EG
FROM FUEL OIL TREATMENT SYSTEM
FROM OIL COLLECTION BASIN
SHEET 1,A-10 *
FROM PUMP SUM PIT AIR COMPRESSORS/RECEIVER AREA
F.P.S BUILDING DRAINS
REF.7
SHEET3 H-9 EK
OILY WATER DRAINS FROM DISTILLATE FUEL CENTRIFUGE DESALTING SKID
FROM COOLING WATER DRAINS
FUEL OIL PUMPS AND TREATMENT EQUIPMENTS CONTAINMENT DRAINS
OIL SEPARATOR
FUEL OIL UNLOADING TRUCKS AREA DRAINS
REF.6
SHEET2 E-8 EG
FUEL OIL STORAGE TANK DRAINS
SHOWER AND EYE WASH DRAINS
FUEL OIL STORAGE AREA
GAS AND FUEL OIL HEATERS
ELECTRICAL CONTAINERS
AUXILIARY BOILER AREA
POWER ISLAND
SEWAGE TREATMENT PLANT
HAZARDOUS MATERIALS BUILDING DRAINS
ACCES CONTROL BUILDING W.C. SEWAGE
A-6
FROM LABORATORY W.C.
WORKSHOP AND WAREHOUSE BUILDING DRAINS
GREASE AND GASES WAREHOUSE DRAINS
GAS COMPRESSOR AREA DRAINS
W.C. ADMINISTRATION AND OFFICE BUILDING SEWAGE
W.C. WAREHOUSE AND
VALID FOR BID ONLY
This drawing is prepared for conceptual design. The design may be changed during the detailed design stage.
A FOR G.E. & COBRA COMMENTS 23-11-07 F.A.M. D.G.P.
Rev. Description/Objeto de la edición Date/Fecha Preep./Realizo Verif./Compr. QA/G.Calidad Appr./D.Proy.
CLIENT/CLIENTE:
ENDESA FRANCE
MAIN CONTRACTOR:
G.E.-COBRA-INITEC
INITEC Energía
JOB DESCRIPTION/PROYECTO:
C.C. PP LACQ
TITLE/TITULO:
PLANT DRAINS SYSTEM P&ID
Scale
Job number/nº Proyecto M328/10
Unit/Unidad
System/Sistema
Doc. Orig./Emisora
Doc. nº
Sheet Number nº página 2
Free
Size
Project/Proyecto LAC
10 GMB M DD I EM 001
Manuf Sheets/nº páginas 3
Rev. A
DIN A1
ESTE PLANO ES PROPIEDAD DE INITEC PROHIBIDA SU REPRODUCCION