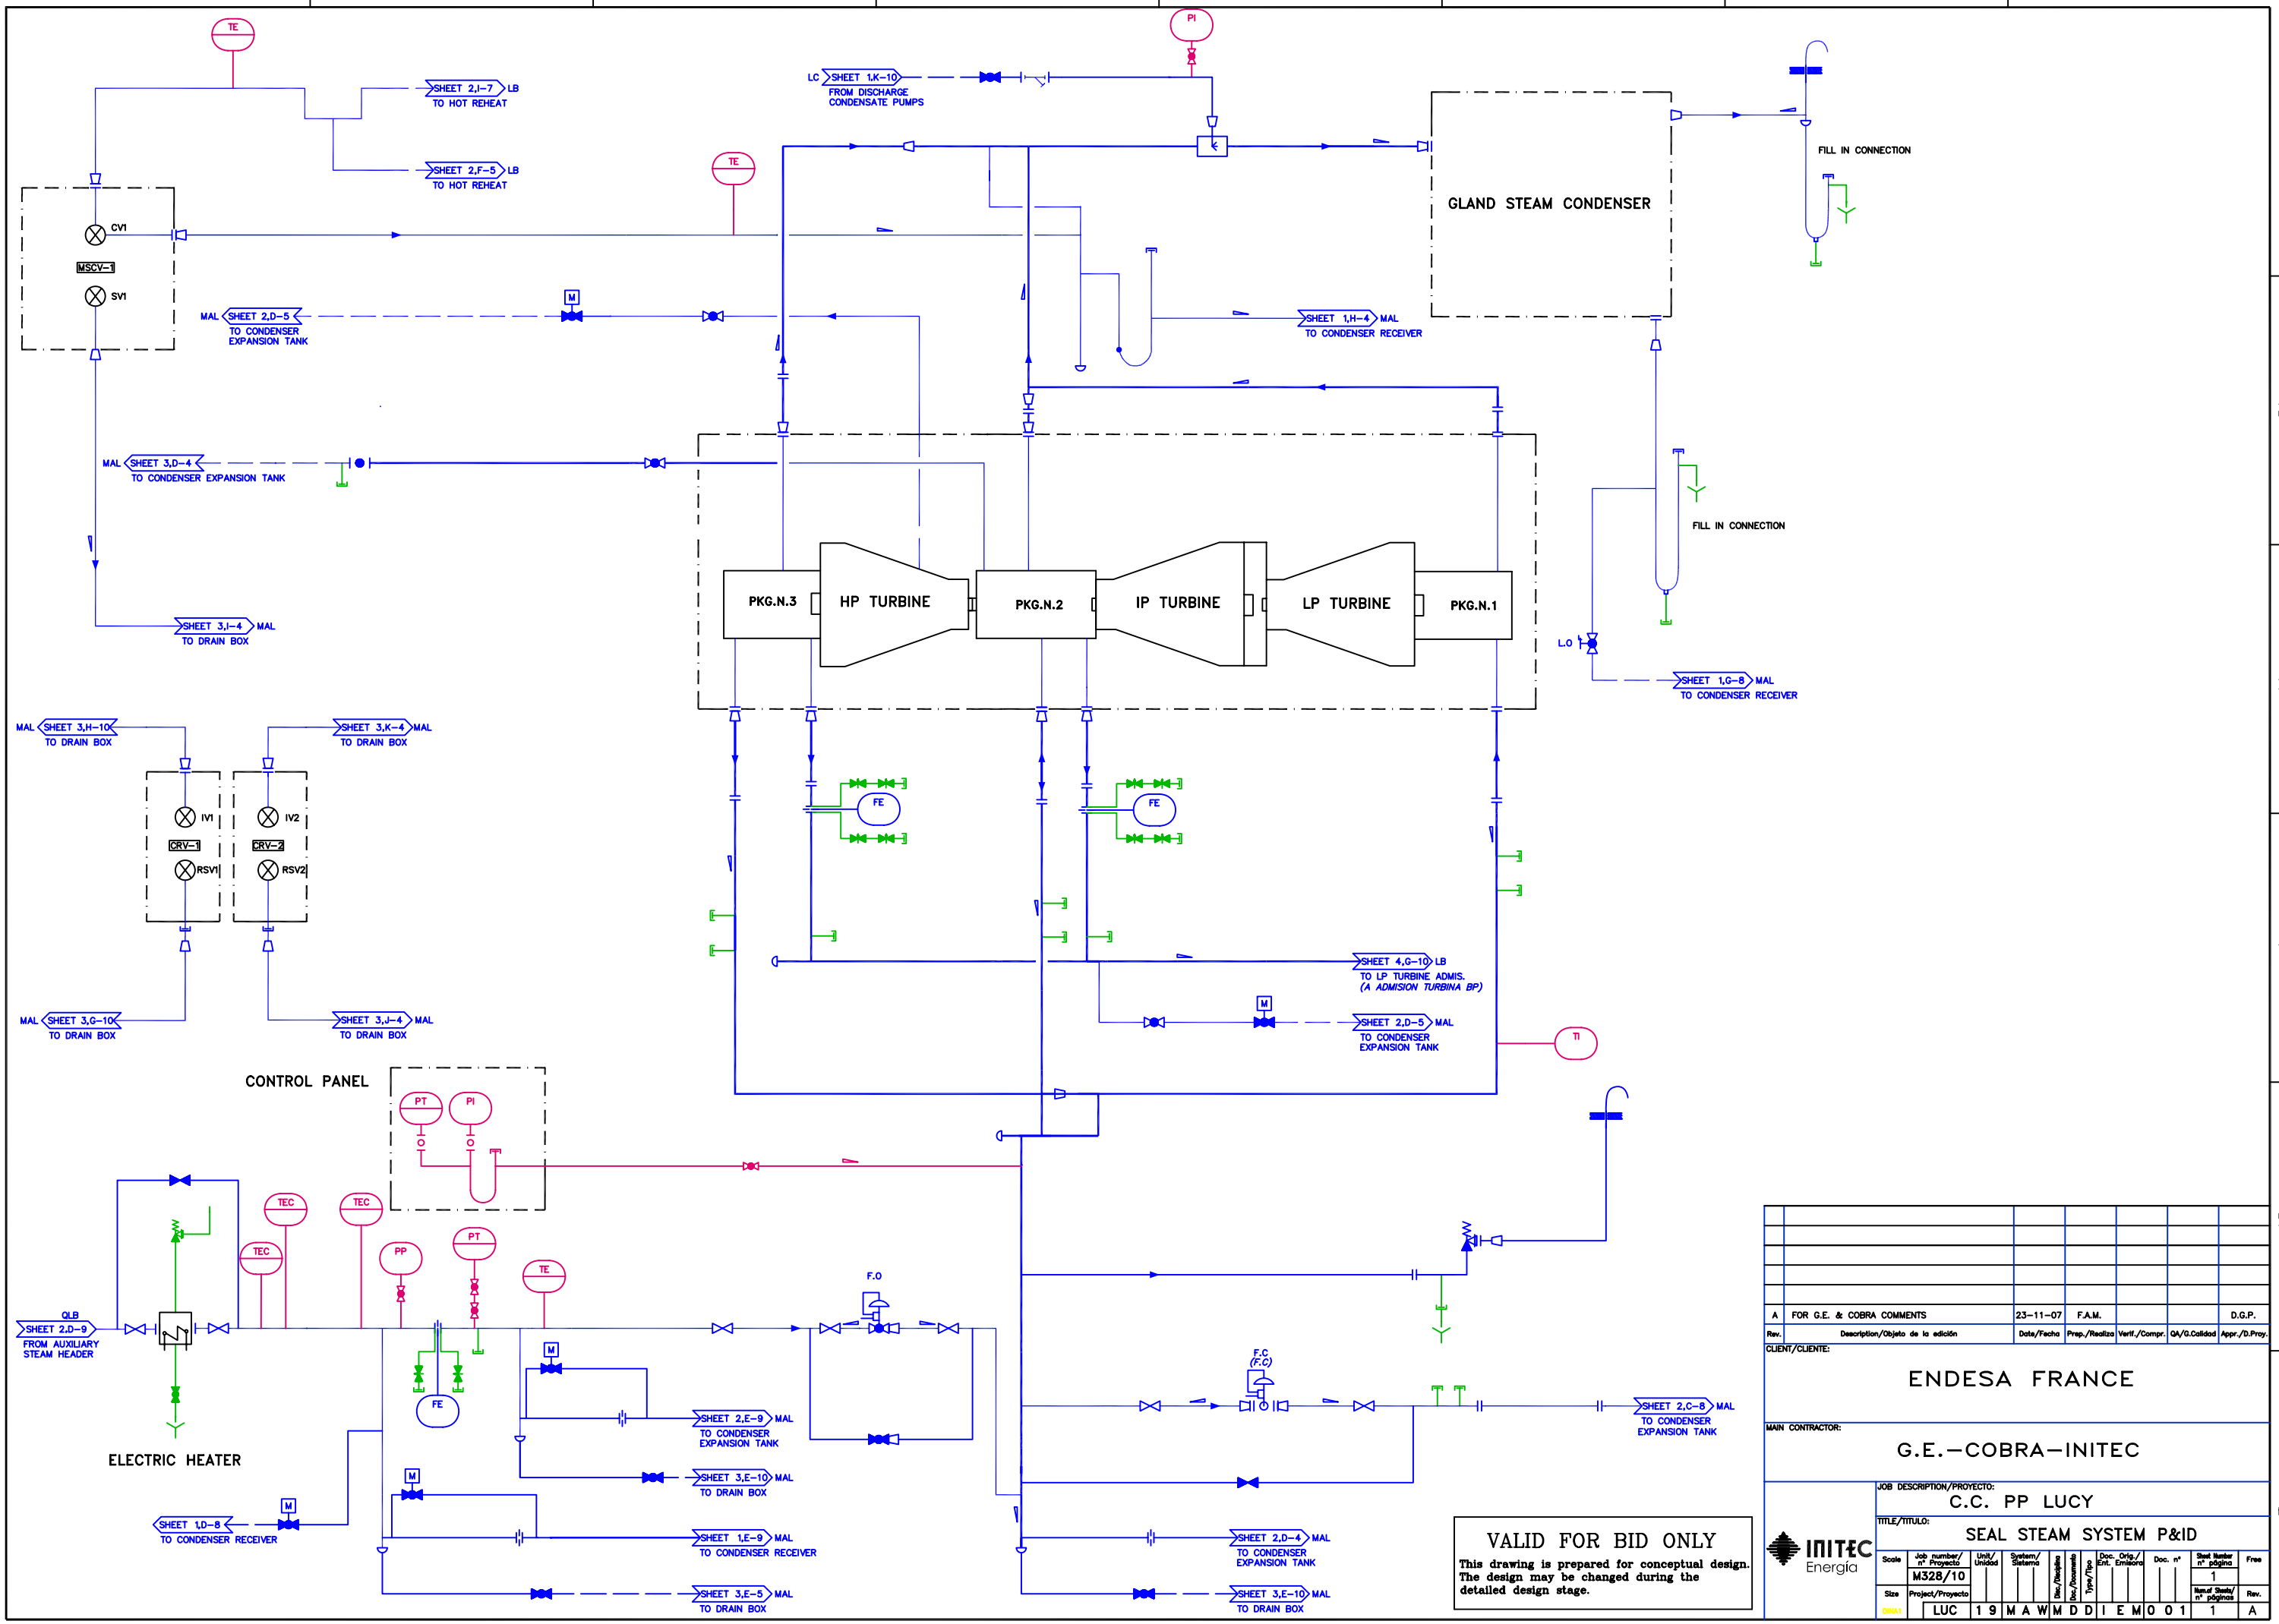
TE
SHEET 2,I-7 LB
TO HOT REHEAT
SHEET 2,F-5 LB
TO HOT REHEAT
LC SHEET 1,K-10
FROM DISCHARGE CONDENSATE PUMPS
PI
GLAND STEAM CONDENSER
FILL IN CONNECTION
CV1
MSCV-1
SV1
MAL SHEET 2,D-5
TO CONDENSER EXPANSION TANK
M
SHEET 1,H-4 MAL
TO CONDENSER RECEIVER
MAL SHEET 3,D-4
TO CONDENSER EXPANSION TANK
PKG.N.3
HP TURBINE
PKG.N.2
IP TURBINE
LP TURBINE
PKG.N.1
SHEET 3,I-4 MAL
TO DRAIN BOX
L.O
SHEET 1,G-8 MAL
TO CONDENSER RECEIVER
MAL SHEET 3,H-10
TO DRAIN BOX
SHEET 3,K-4 MAL
TO DRAIN BOX
IV1
IV2
CRV-1
CRV-2
RSV1
RSV2
FE
SHEET 4,G-10 LB
TO LP TURBINE ADMIS.
(A ADMISION TURBINA BP)
SHEET 2,D-5 MAL
TO CONDENSER EXPANSION TANK
TI
MAL SHEET 3,G-10
TO DRAIN BOX
SHEET 3,J-4 MAL
TO DRAIN BOX
CONTROL PANEL
PT
PI
TEC
PP
QLB
SHEET 2,D-9
FROM AUXILIARY STEAM HEADER
ELECTRIC HEATER
F.O
F.C
(F.C)
SHEET 2,E-9 MAL
TO CONDENSER EXPANSION TANK
SHEET 3,E-10 MAL
TO DRAIN BOX
SHEET 1,D-8
TO CONDENSER RECEIVER
SHEET 1,E-9 MAL
TO CONDENSER RECEIVER
SHEET 3,E-5 MAL
TO DRAIN BOX
SHEET 2,C-8 MAL
TO CONDENSER EXPANSION TANK
SHEET 2,D-4 MAL
TO CONDENSER EXPANSION TANK
SHEET 3,E-10 MAL
TO DRAIN BOX
VALID FOR BID ONLY
This drawing is prepared for conceptual design.
The design may be changed during the detailed design stage.
A FOR G.E. & COBRA COMMENTS 23-11-07 F.A.M. D.G.P.
Rev. Description/Objeto de la edición Date/Fecha Prep./Realiza Verif./Compr. QA/Q.Calidad Appr./D.Proy.
CLIENT/CLIENTE:
ENDESA FRANCE
MAIN CONTRACTOR:
G.E.-COBRA-INITEC
INITEC Energía
JOB DESCRIPTION/PROYECTO:
C.C. PP LUCY
TITLE/TITULO:
SEAL STEAM SYSTEM P&ID
Scale
Job number/nº Proyecto
M328/10
Unit/Unidad
System/Sistema
Doc./Plano
Doc./Documento
Type/Tipo
Doc. Orig./Ent. Emisora
Doc. nº
Sheet Number nº página
1
Free
Size
Project/Proyecto
DIN A1
LUC 19 MAW MDD IEM 001
Num.of Sheets/nº páginas
1
Rev.
A
ESTE PLANO ES PROPIEDAD DE INITEC PROHIBIDA SU REPRODUCCION